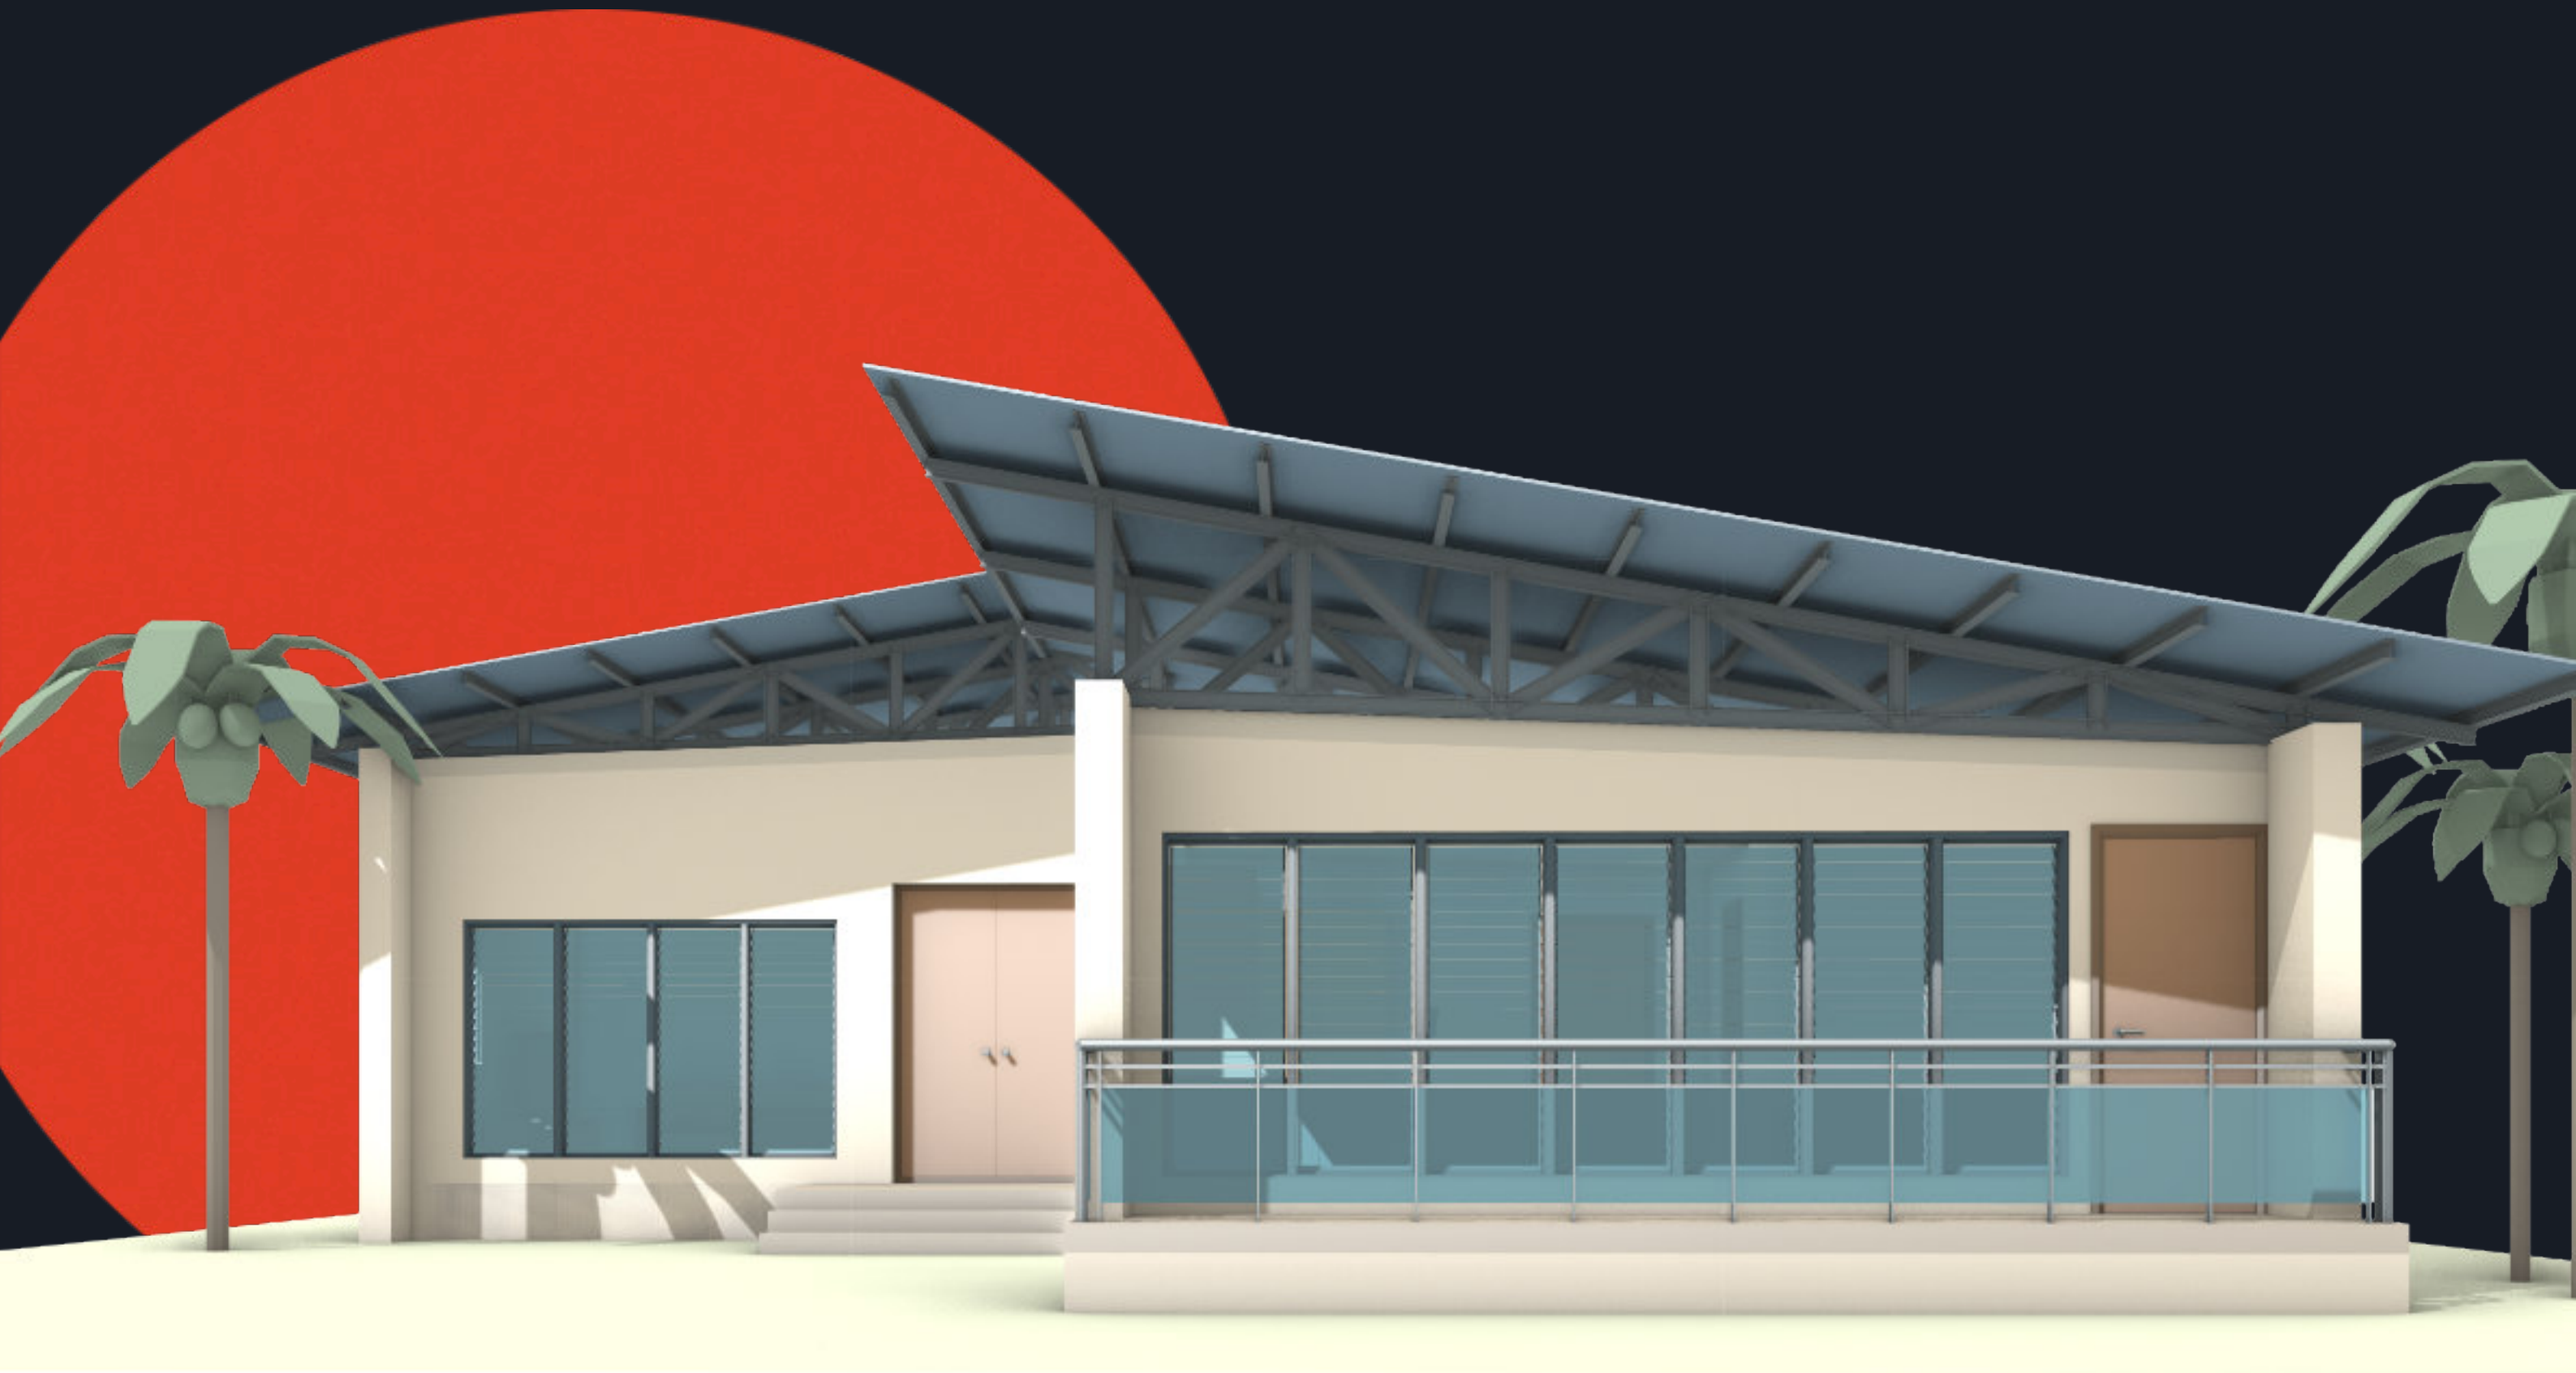

Lizzy's house

Modelled in revit, transferred cleanly to rhino

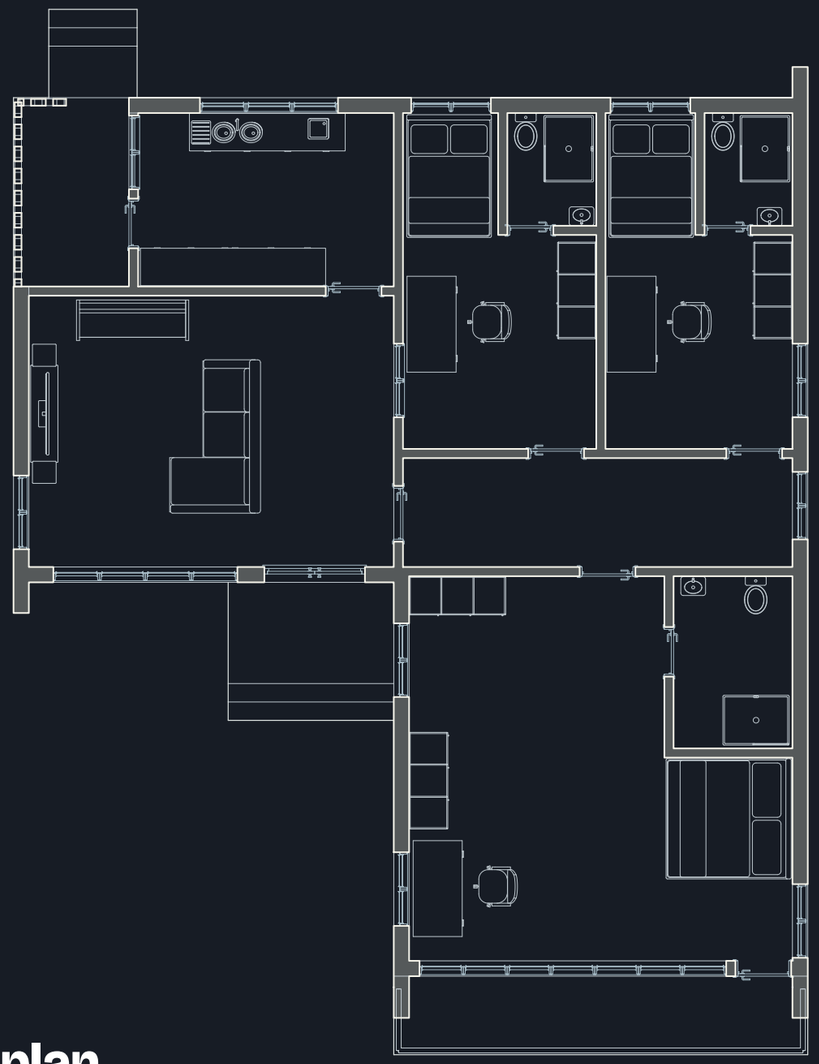

Floor plan

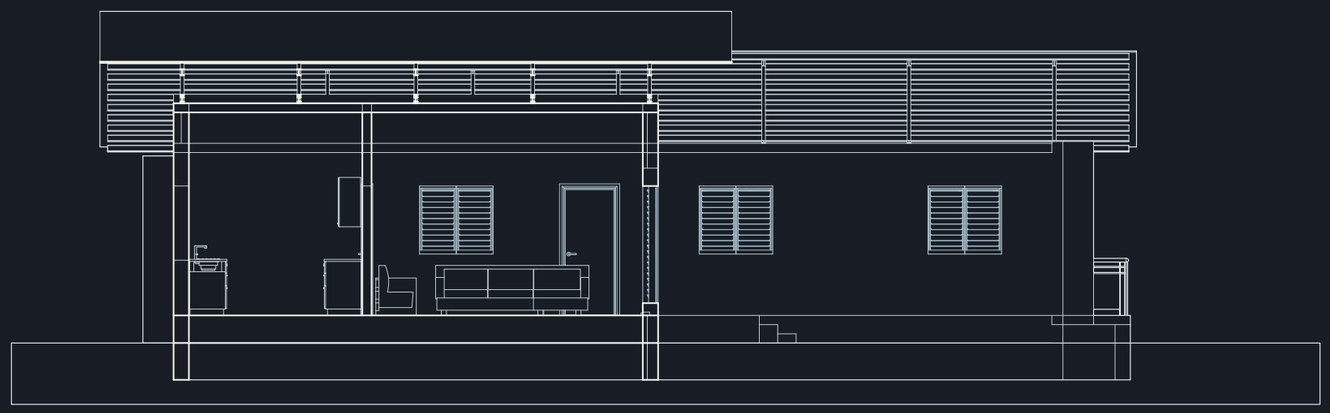

Section



Front elevation



Side elevation